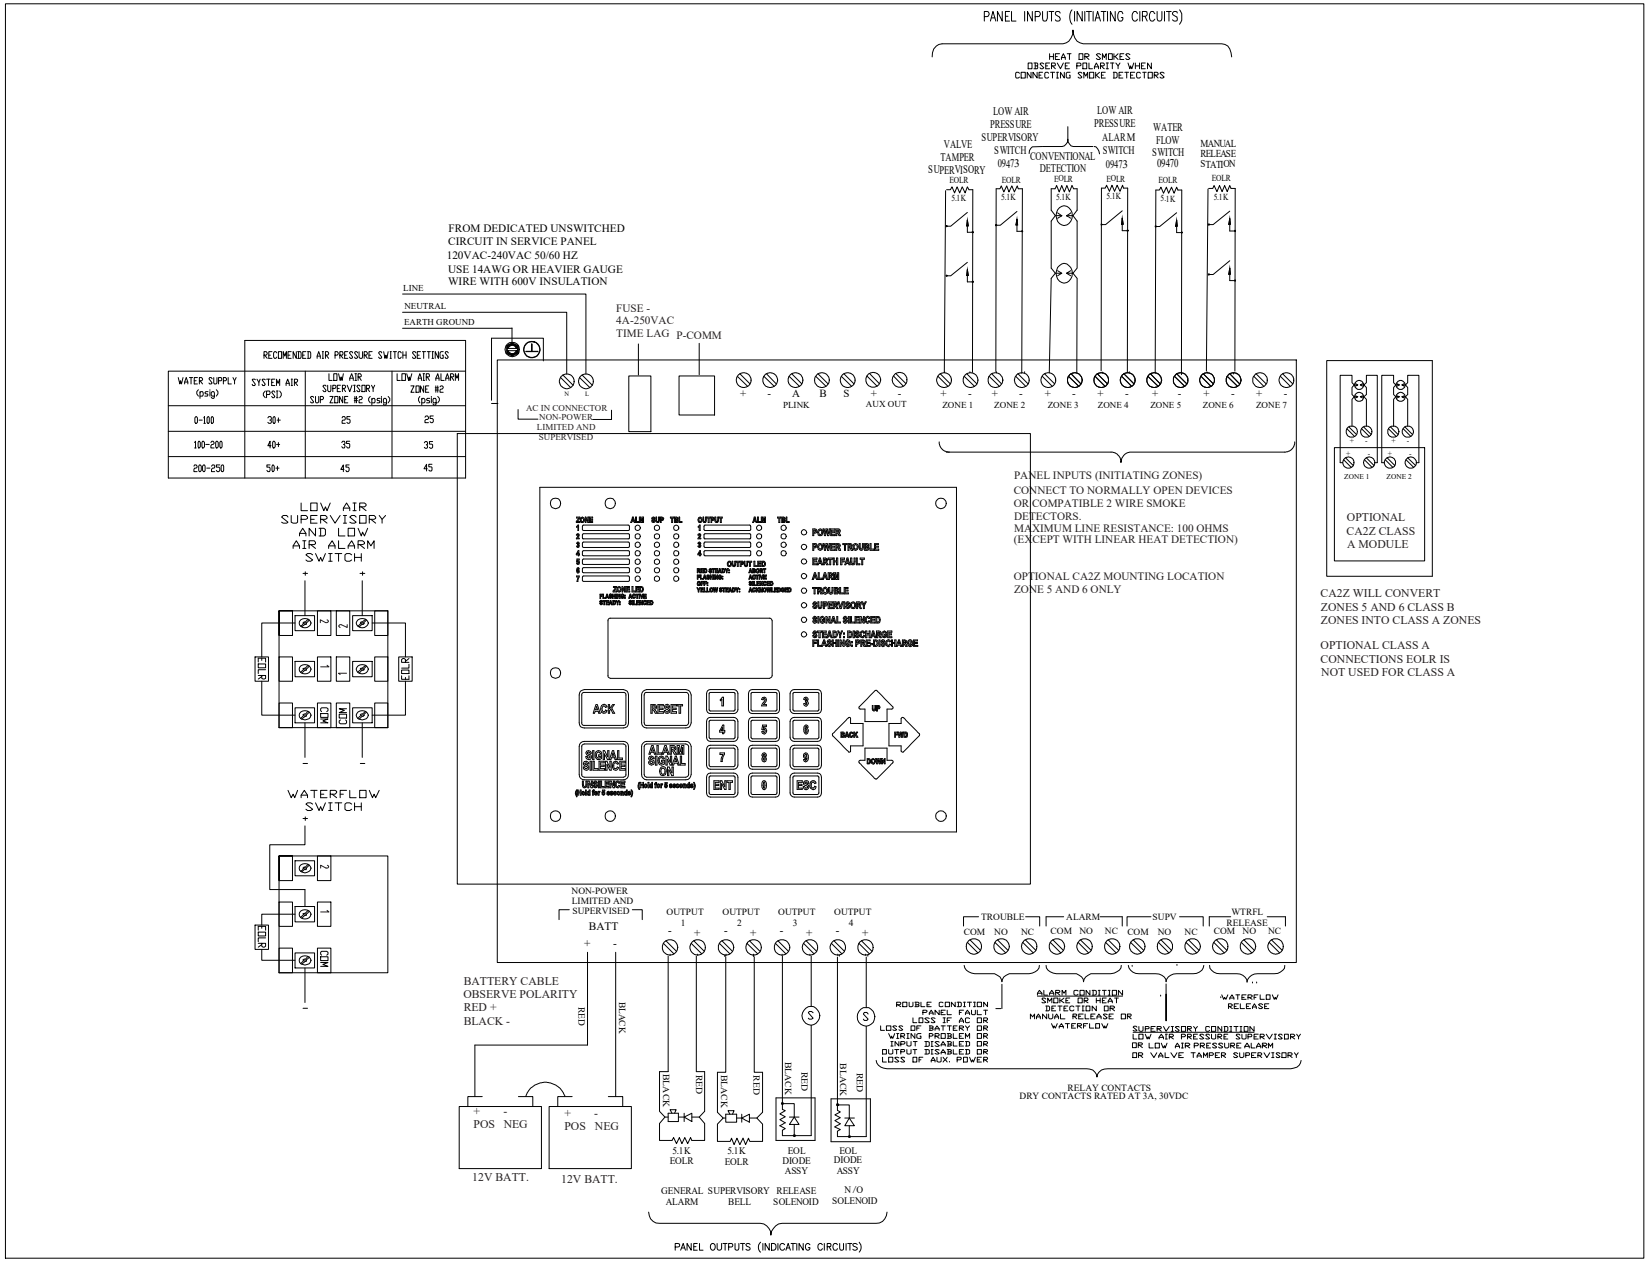

RECOMENDED AIR PRESSURE SWITCH SETTINGS			
WATER SUPPLY (psig)	SYSTEM AIR (PSI)	LOW AIR SUPERVISORY SUP ZONE #2 (psig)	LOW AIR ALARM ZONE #2 (psig)
0-100	30+	25	25
100-200	40+	35	35
200-250	50+	45	45